

MONUMENT RECORD  
State of Indiana - County of Monroe

Section: 16

Township: 9 North


Range: 1 East

Corner ID: BenSo K-11

**Monument Description & Remarks:** Sandstone with "X", length 0.70ft, width 0.40ft, height 0.90ft. Survey Sign 1.5ft above ground at pt. B

**References On File:** Legal Survey Book 1, page 292 survey, M.C. Surveyor James Spencer March 18th (1856) on file in Surveyor Office

RECOVERY TIE DRAWING  
Field Book 42 Page No. 27

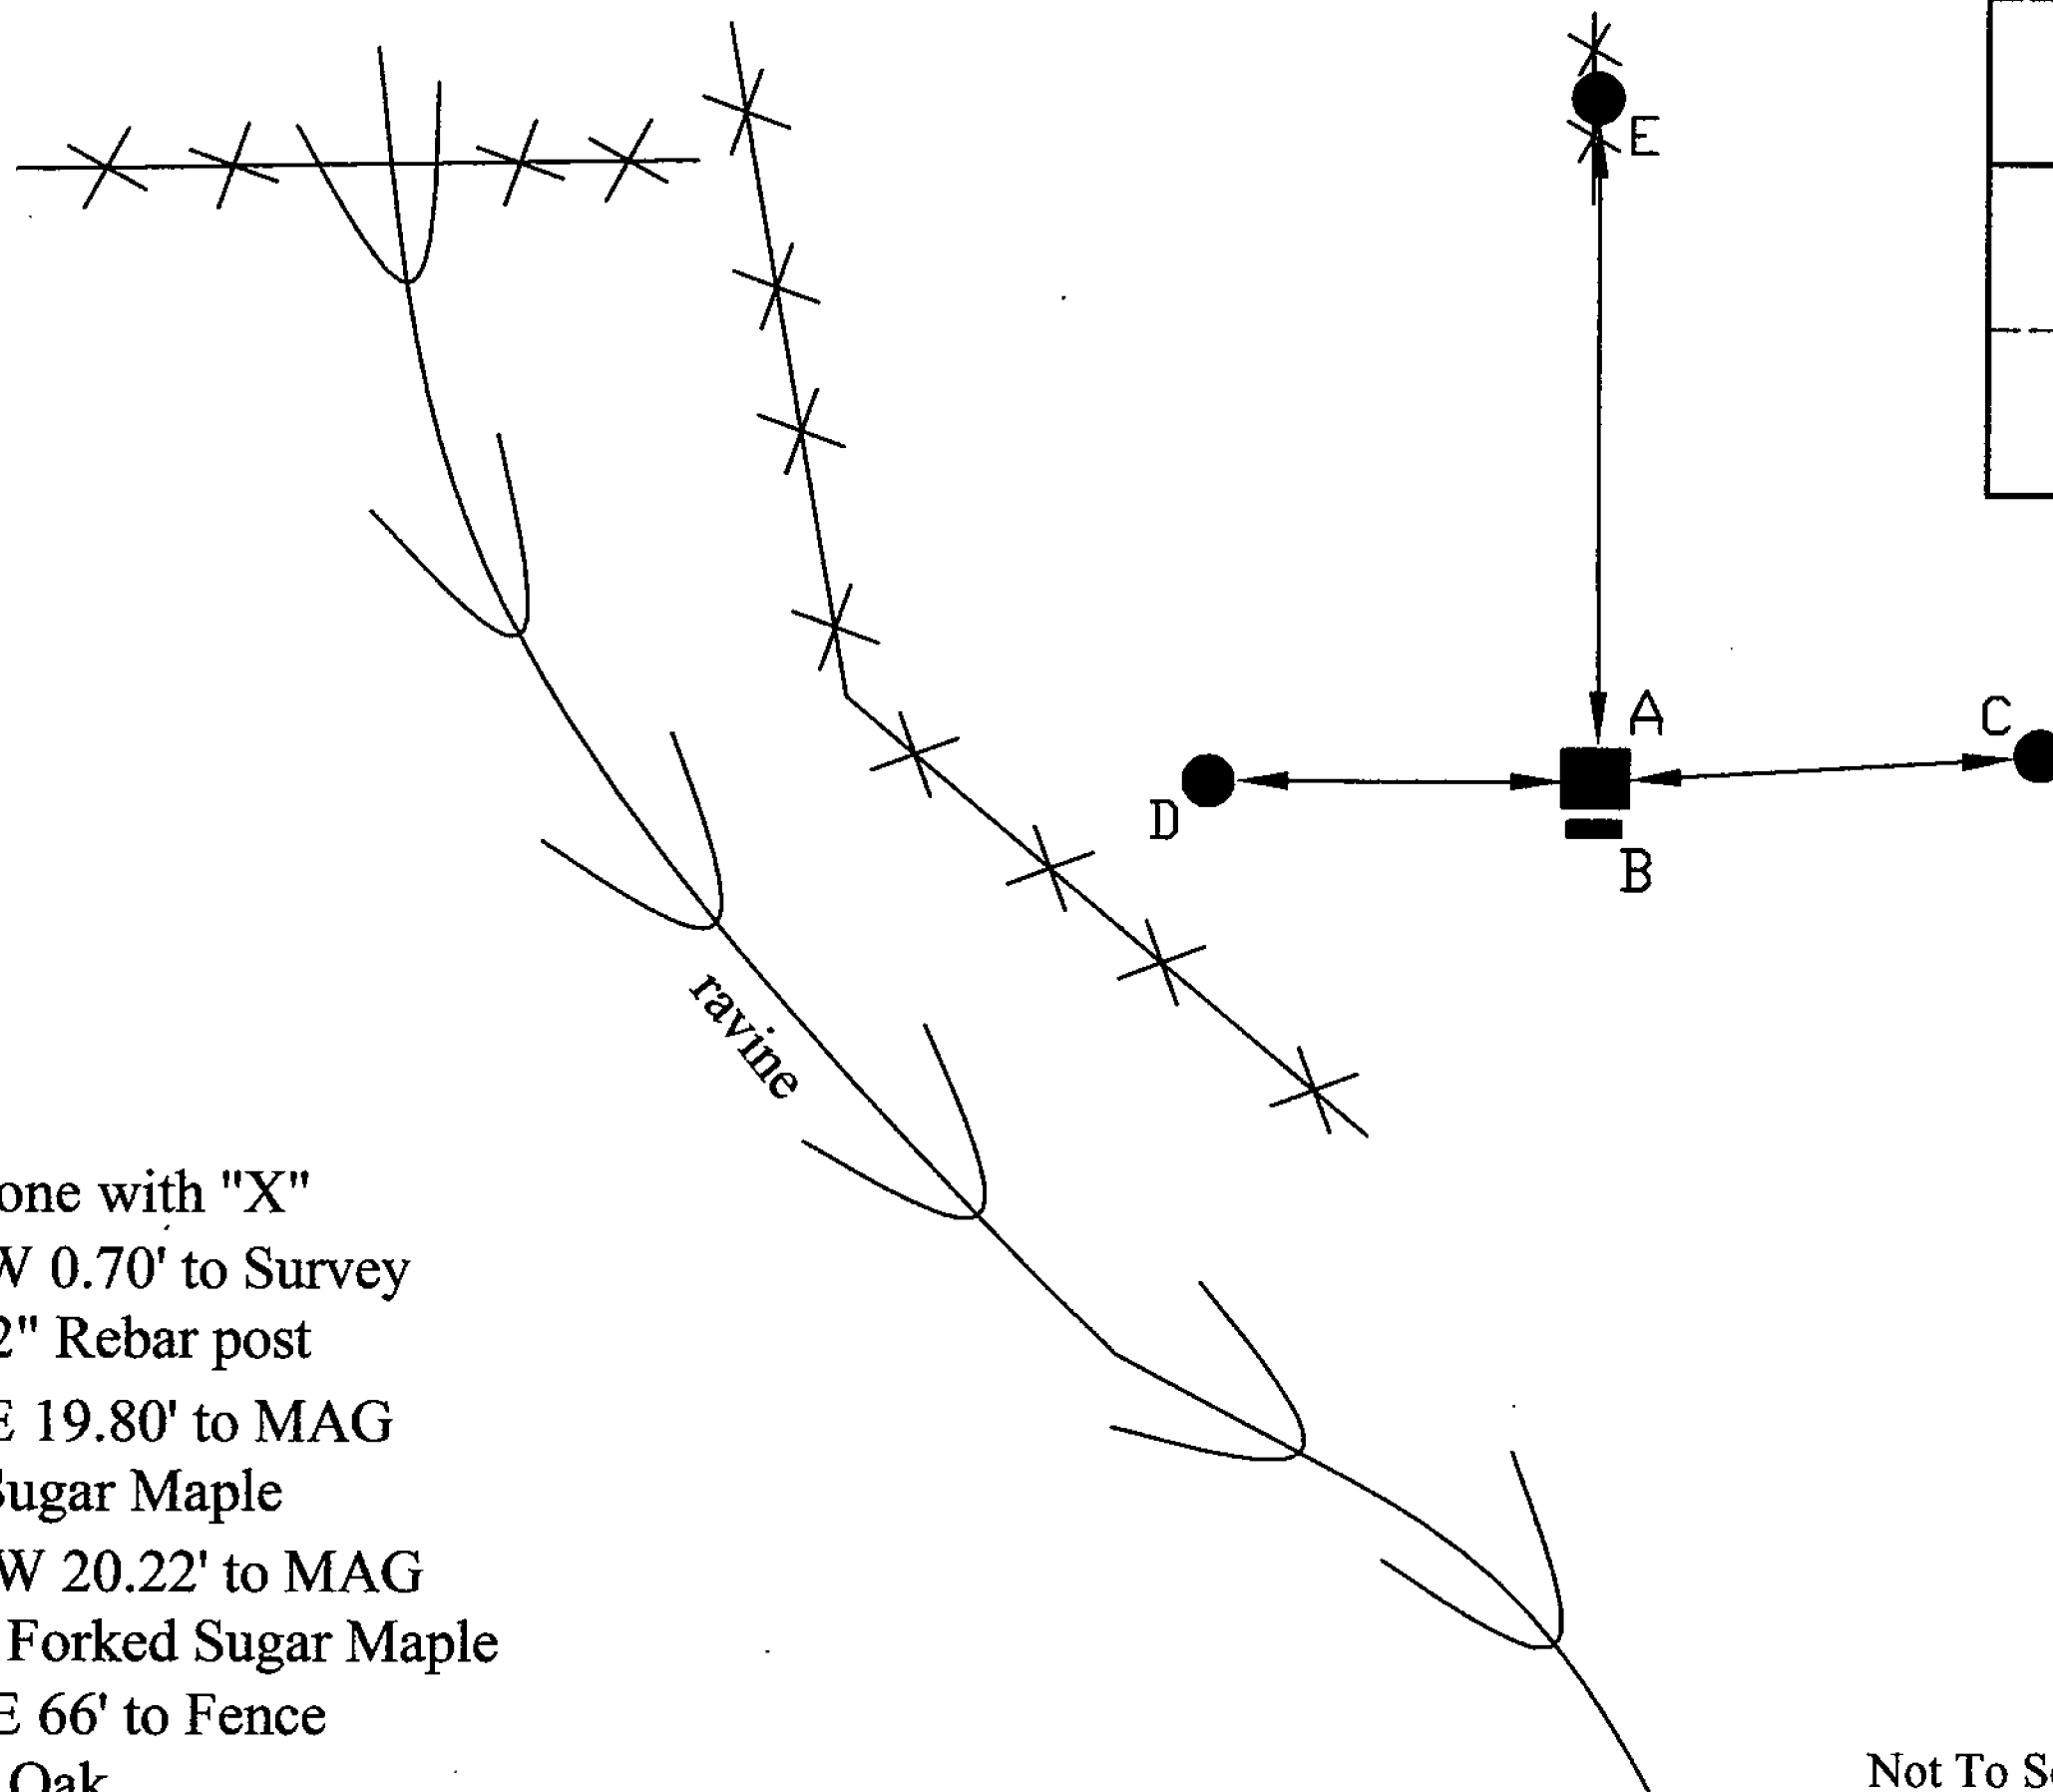


Not To Scale  
Compass Bearing Magnetic North

I, Kevin P. Enright, Monroe County Surveyor, hereby certify that this document was prepared under my direction in accordance with the provisions of section 36-2-12-11 of the Indiana Code; and the above data is given under my hand and seal this 16th day of March, 2009.

*Kevin P. Enright*

Administered by the Monroe County Surveyor Review Board

Date: 5-12-2009

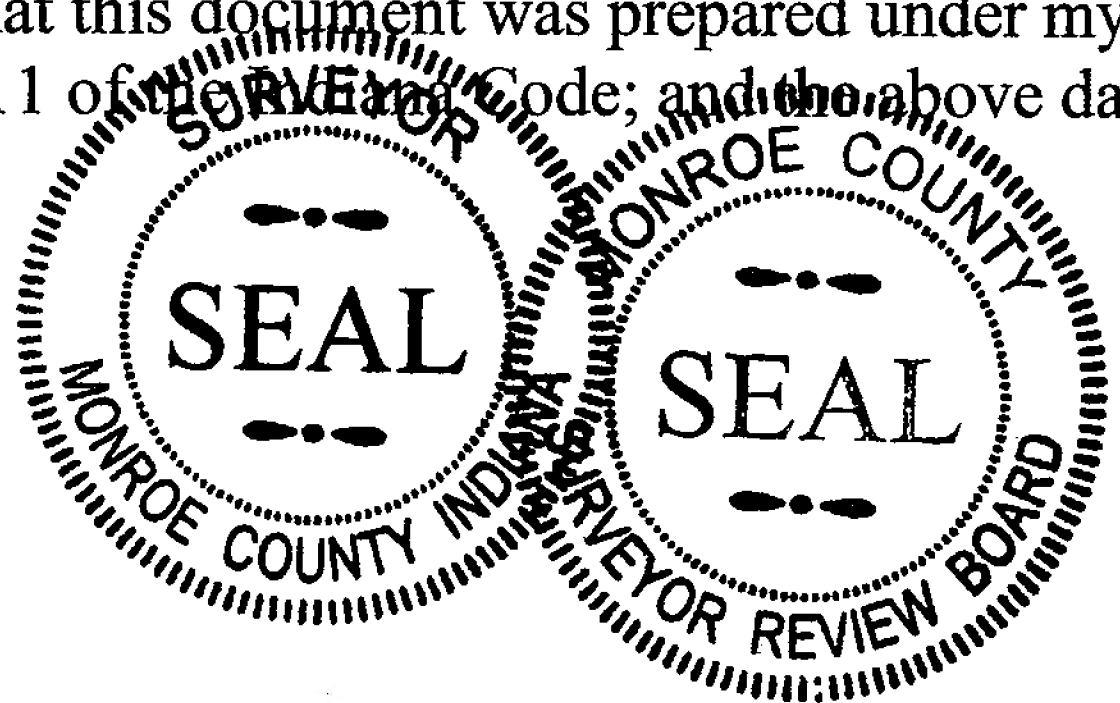



**Ben So K-11**

**03/16/2009**